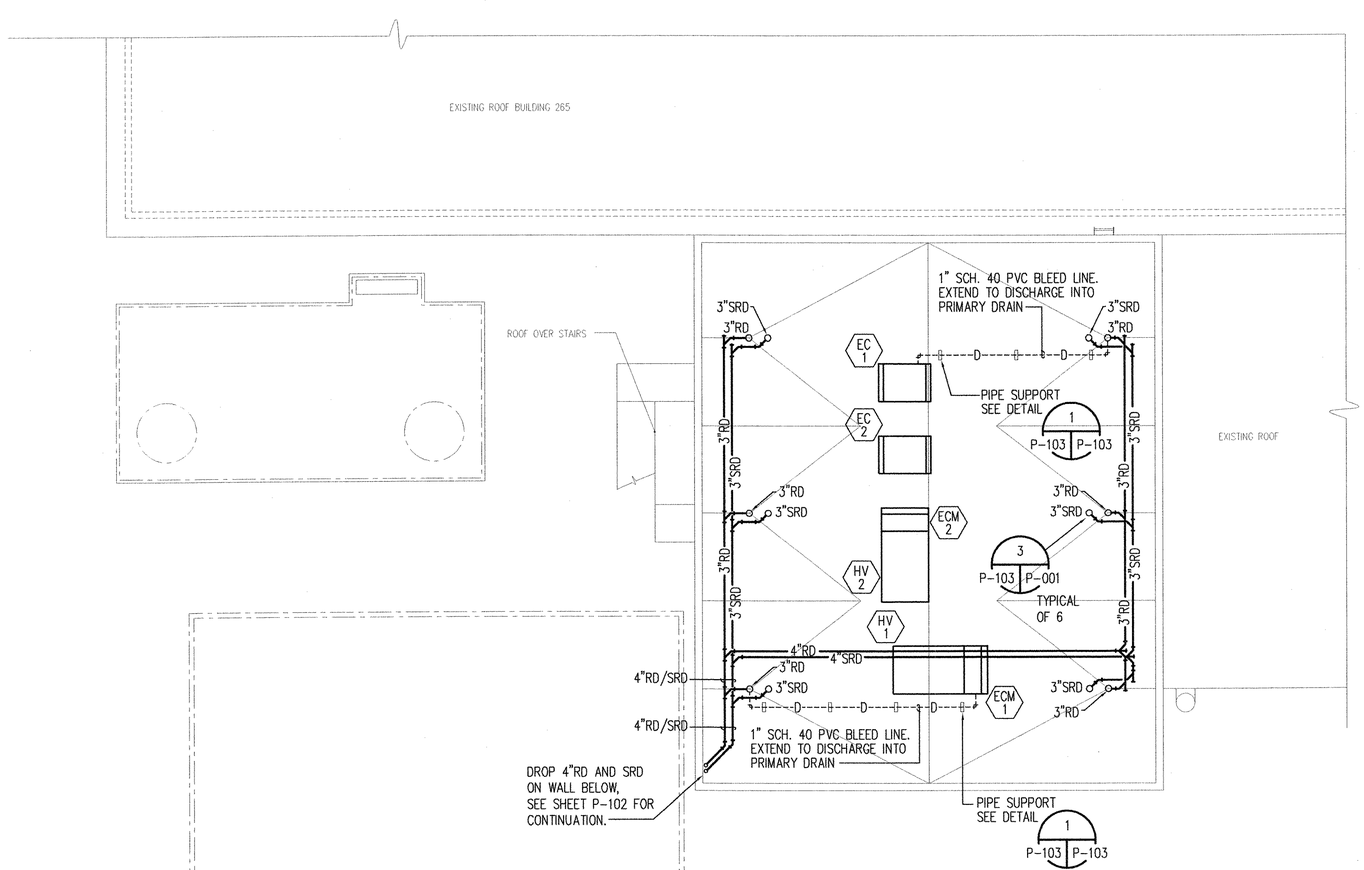


## ROOF PLUMBING PLAN

SCALE: 1/8"=1'-0"

10 5 0 10 20

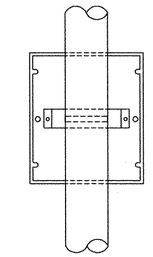

## PLAN VIEW

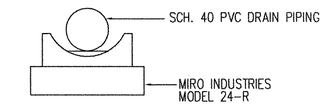


## ELEVATION

## DRAIN PIPING SUPPORT ON ROOF DETAIL

SCALE: NONE

1
P-103 P-103

R. KESLER — DESIGNED BY
C. MINSON — DRAWN BY
B. GARDNER — CHECKED BY
PROJECT NUMBER: KRSM 052030
GOVERNMENT REVIEWER: -

| DESCRIPTION | DATE | APPR | MARK |
|---|---|---|---|
| | | | |

HILL AIR FORCE BASE

DEPARTMENT OF THE AIR FORCE
OGDEN AIR LOGISTICS CENTER
775TH CIVIL ENGINEERING SQUADRON

CONSTRUCT 2 STORY ADDITION
EAST SIDE BUILDING 265

ROOF PLUMBING PLAN

P-103

SHEET 43 OF 54

LICENSED PROFESSIONAL ENGINEER
No. 154099
B. ERYCE GARDNER
STATE OF UTAH

12/19/05

I:\Work\Ac...\216\plumb\SHEET\TU2E5K052030P103.dwg, 12/6/2005 2:58:28 PM, \\Hec2003\Oce 9400-b